

SUNDANCE WEST

September 8, 1993

Mr. Stewart Gentling
4801 Harley
Fort Worth, Texas 76107

Re: SUNDANCE WEST - NICHES

Dear Stewart:

Please find enclosed the drawings for the four (4) Niches in Sundance West Main Lobby that we would like a Budget from you to paint a Trompe L'Oeil view in each. The view would represent a person looking outside through a window.

If you have any questions, please contact Tom Greene at (202)862-0777 or me at (817)339-7171.

Sincerely,


Vicki


Vicki Dickerson


VGd/tja
Enclosures


cc: Tom Greene - DMS
(W/enclosures)

Amorullo

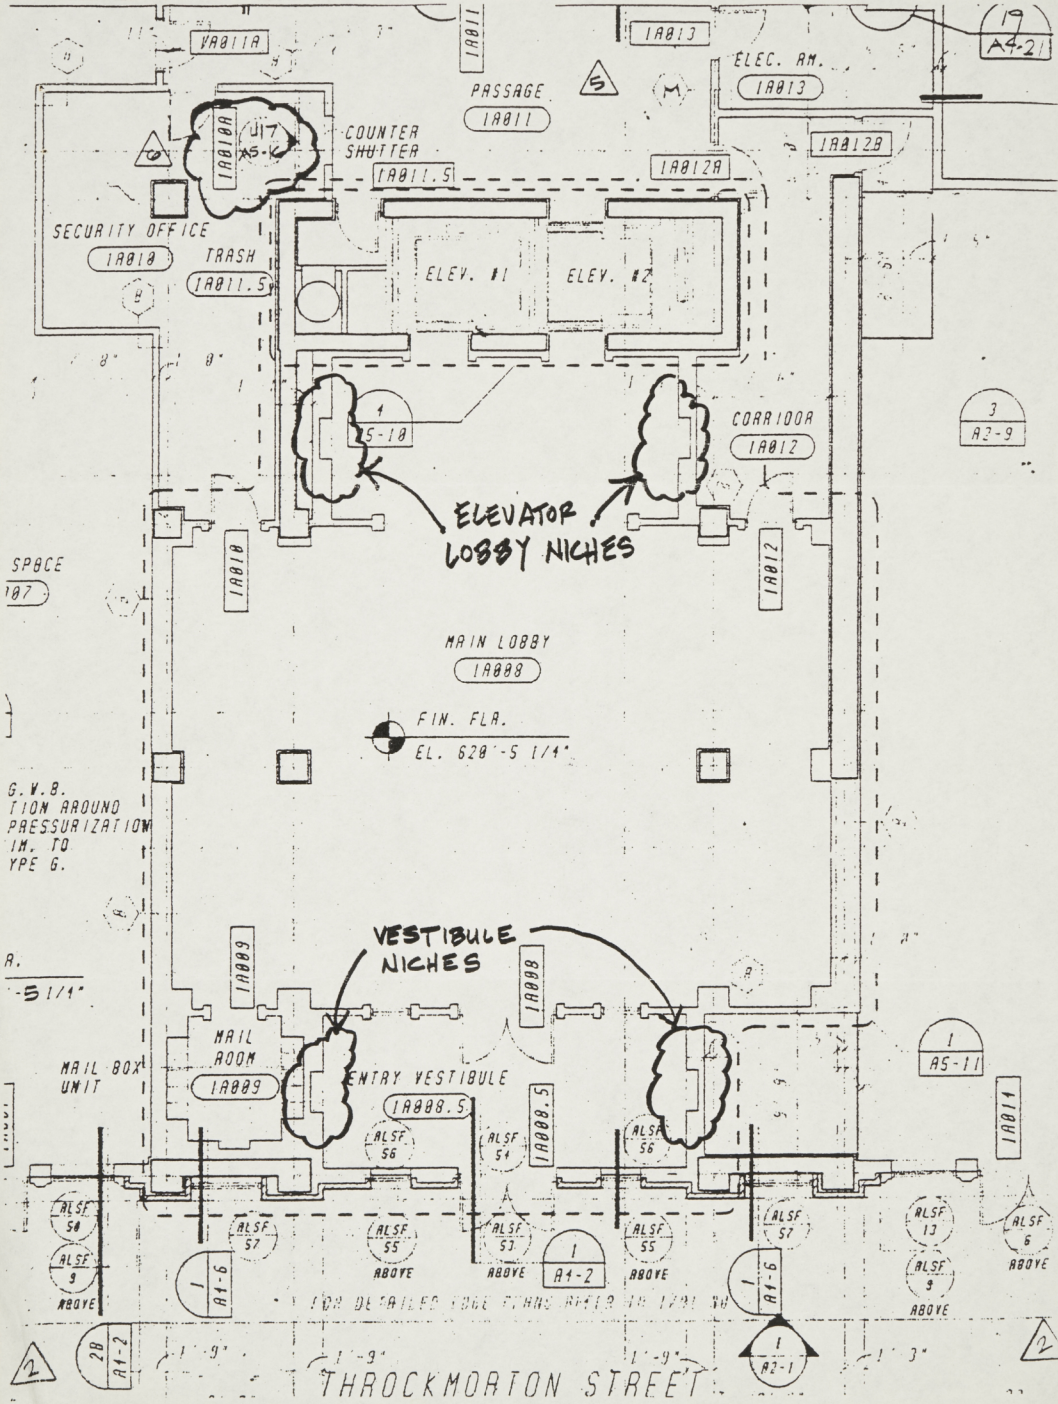


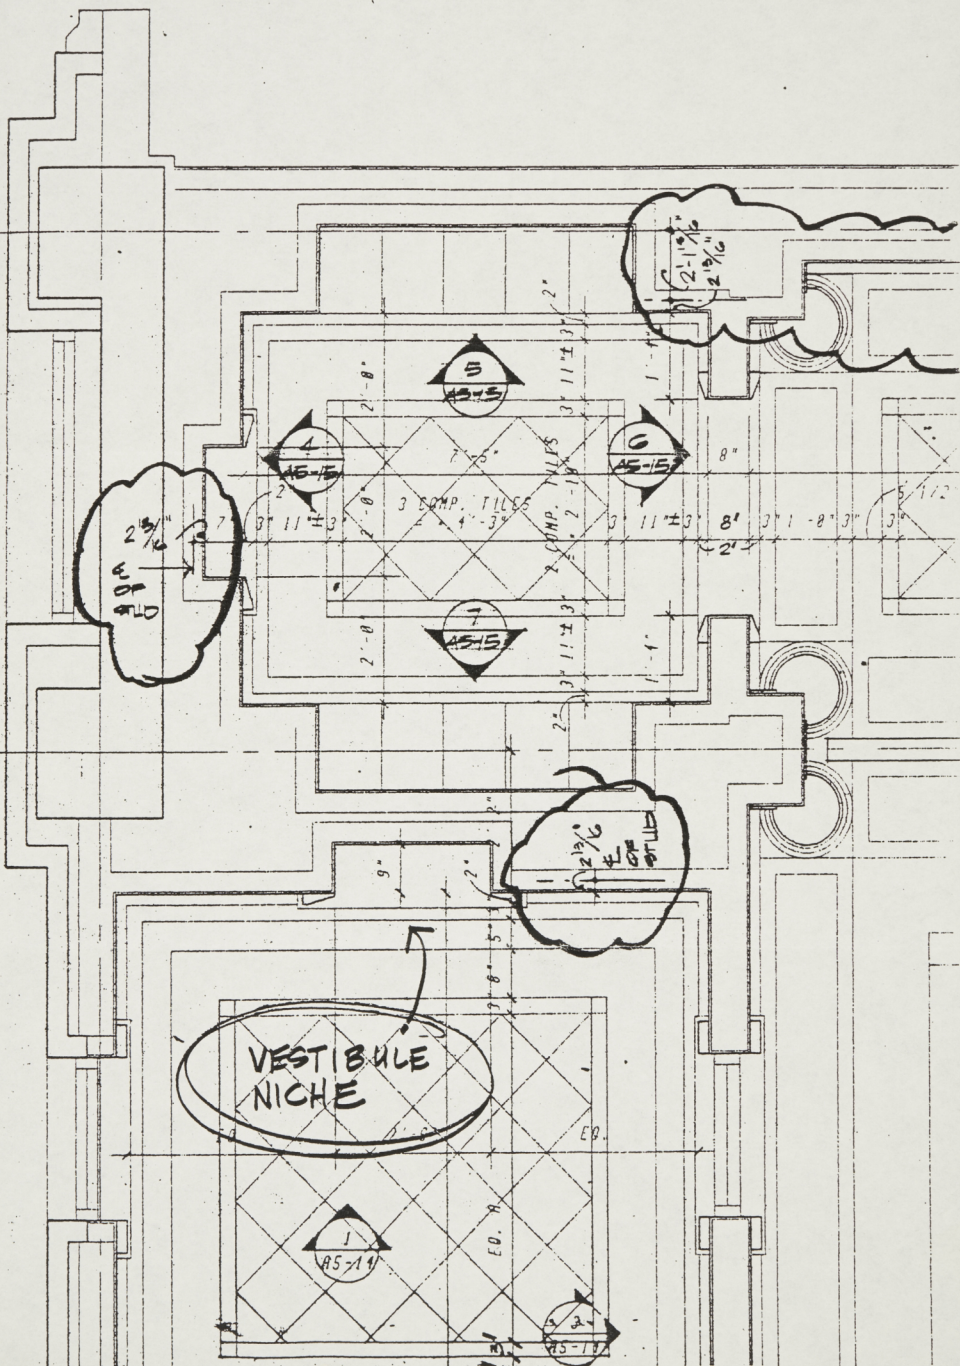


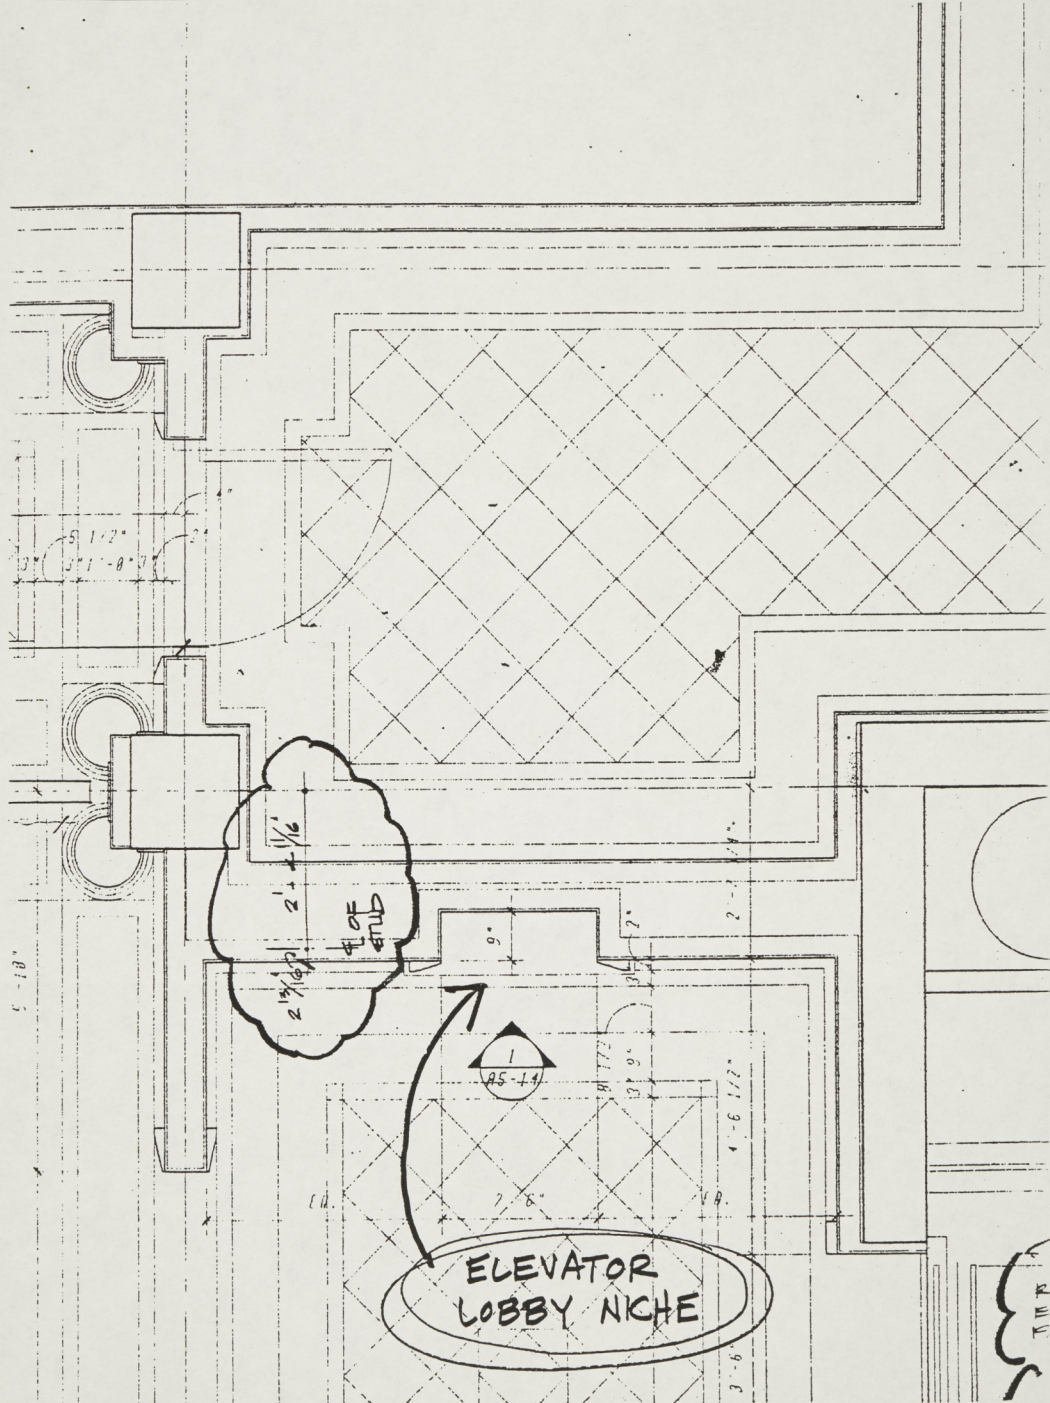


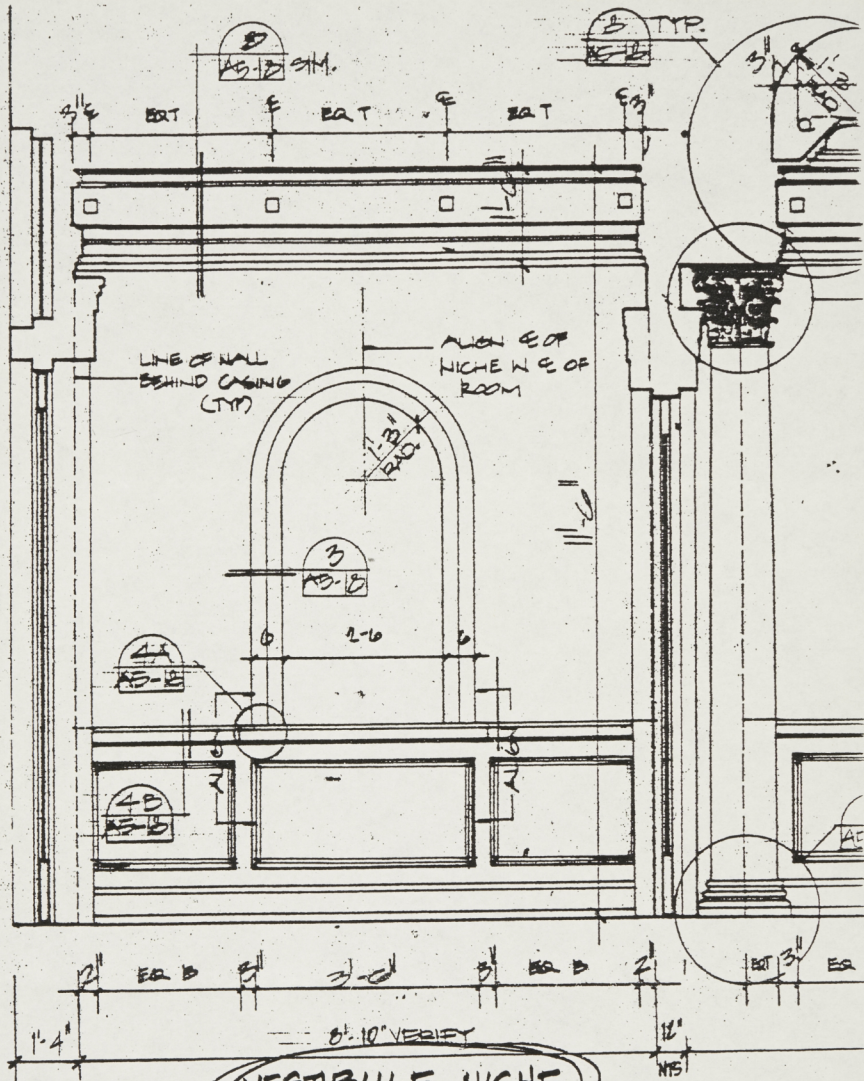


NORTH ELEVATION VESTIBULE/ MAIN L

SCALE = 1/2" = 1'-0"

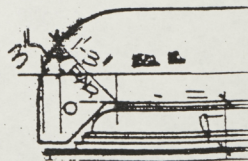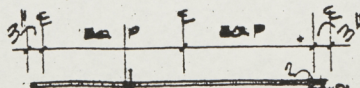


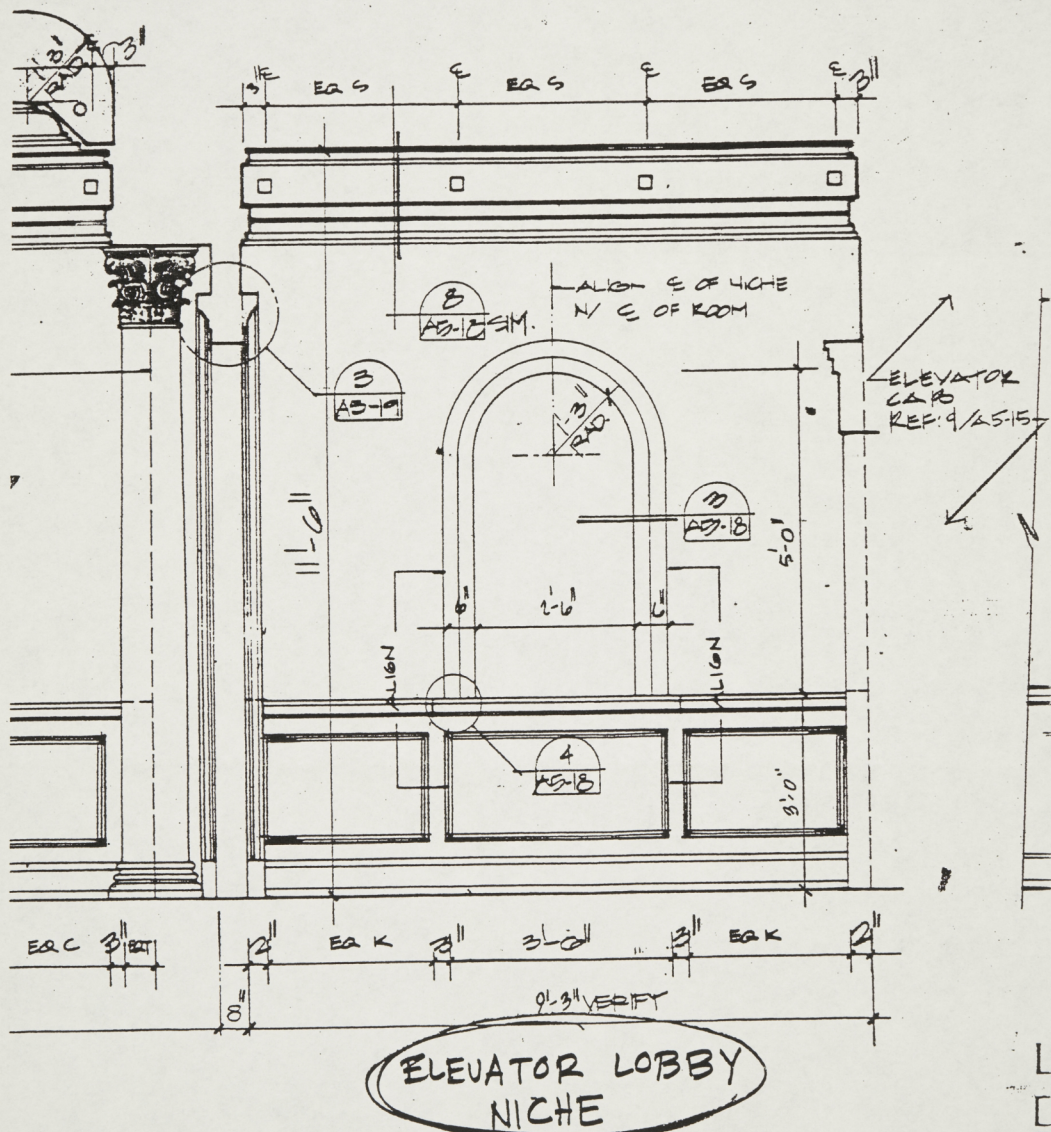

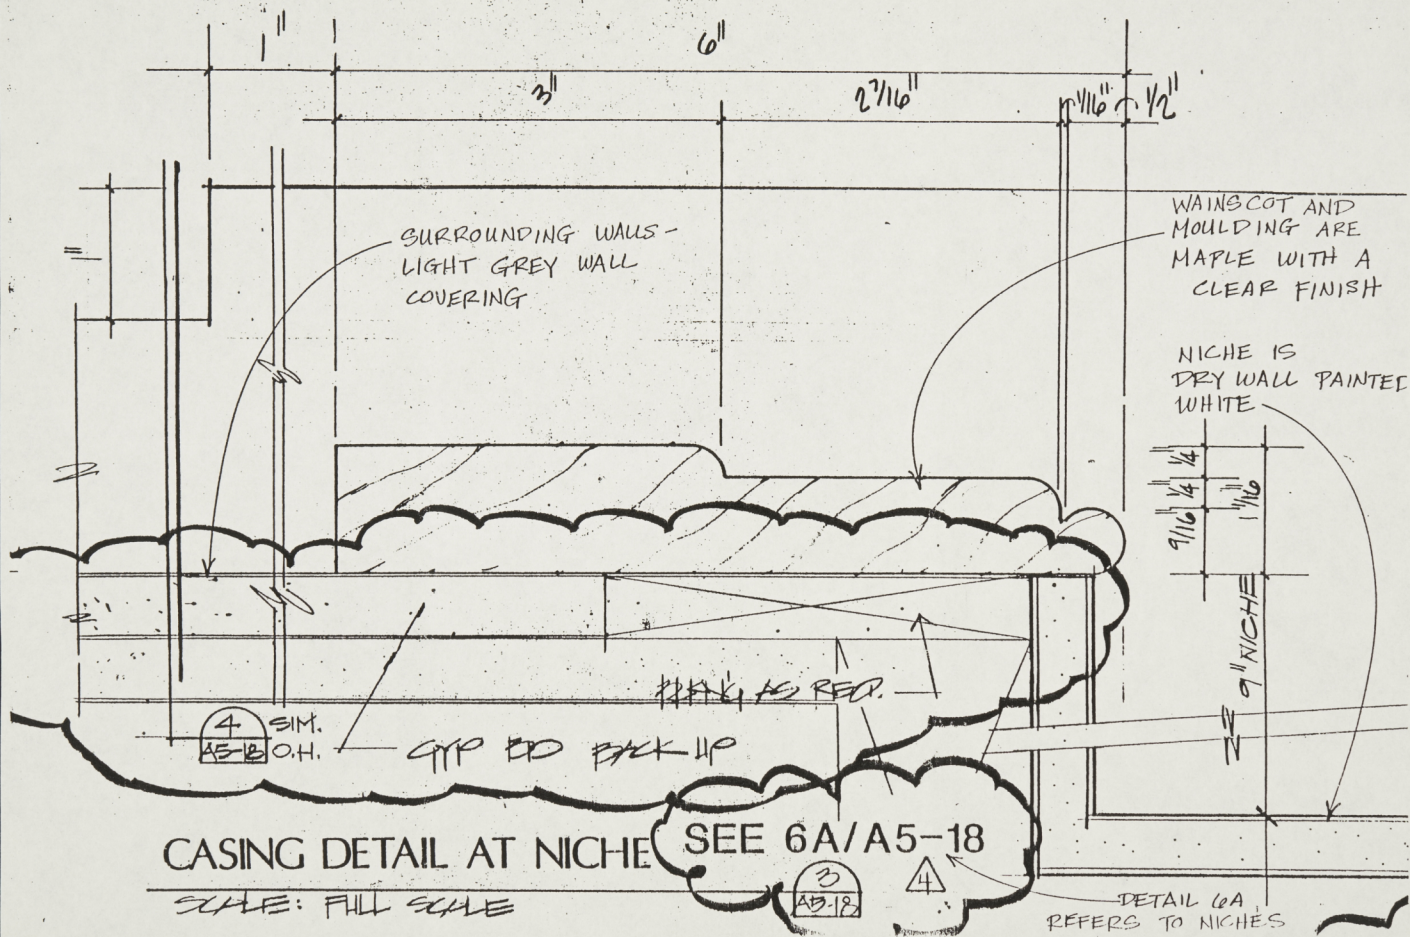

Ques: Fill Ques

Ques: Fill Ques

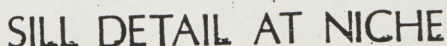

SCALE: FULL SCALE

