


Memo

To: Ralph Carr
From: Vicki Dickerson *Vicki D*
CC: Edward P. Bass
Date: 09/18/97
Re: Portrait Sizes

Attached please find two copies of the north elevation, which show sizes and location of the portraits. Please note the sizes are for the finished frame.

Should you have any questions please do not hesitate to call.

AT EXTERIOR

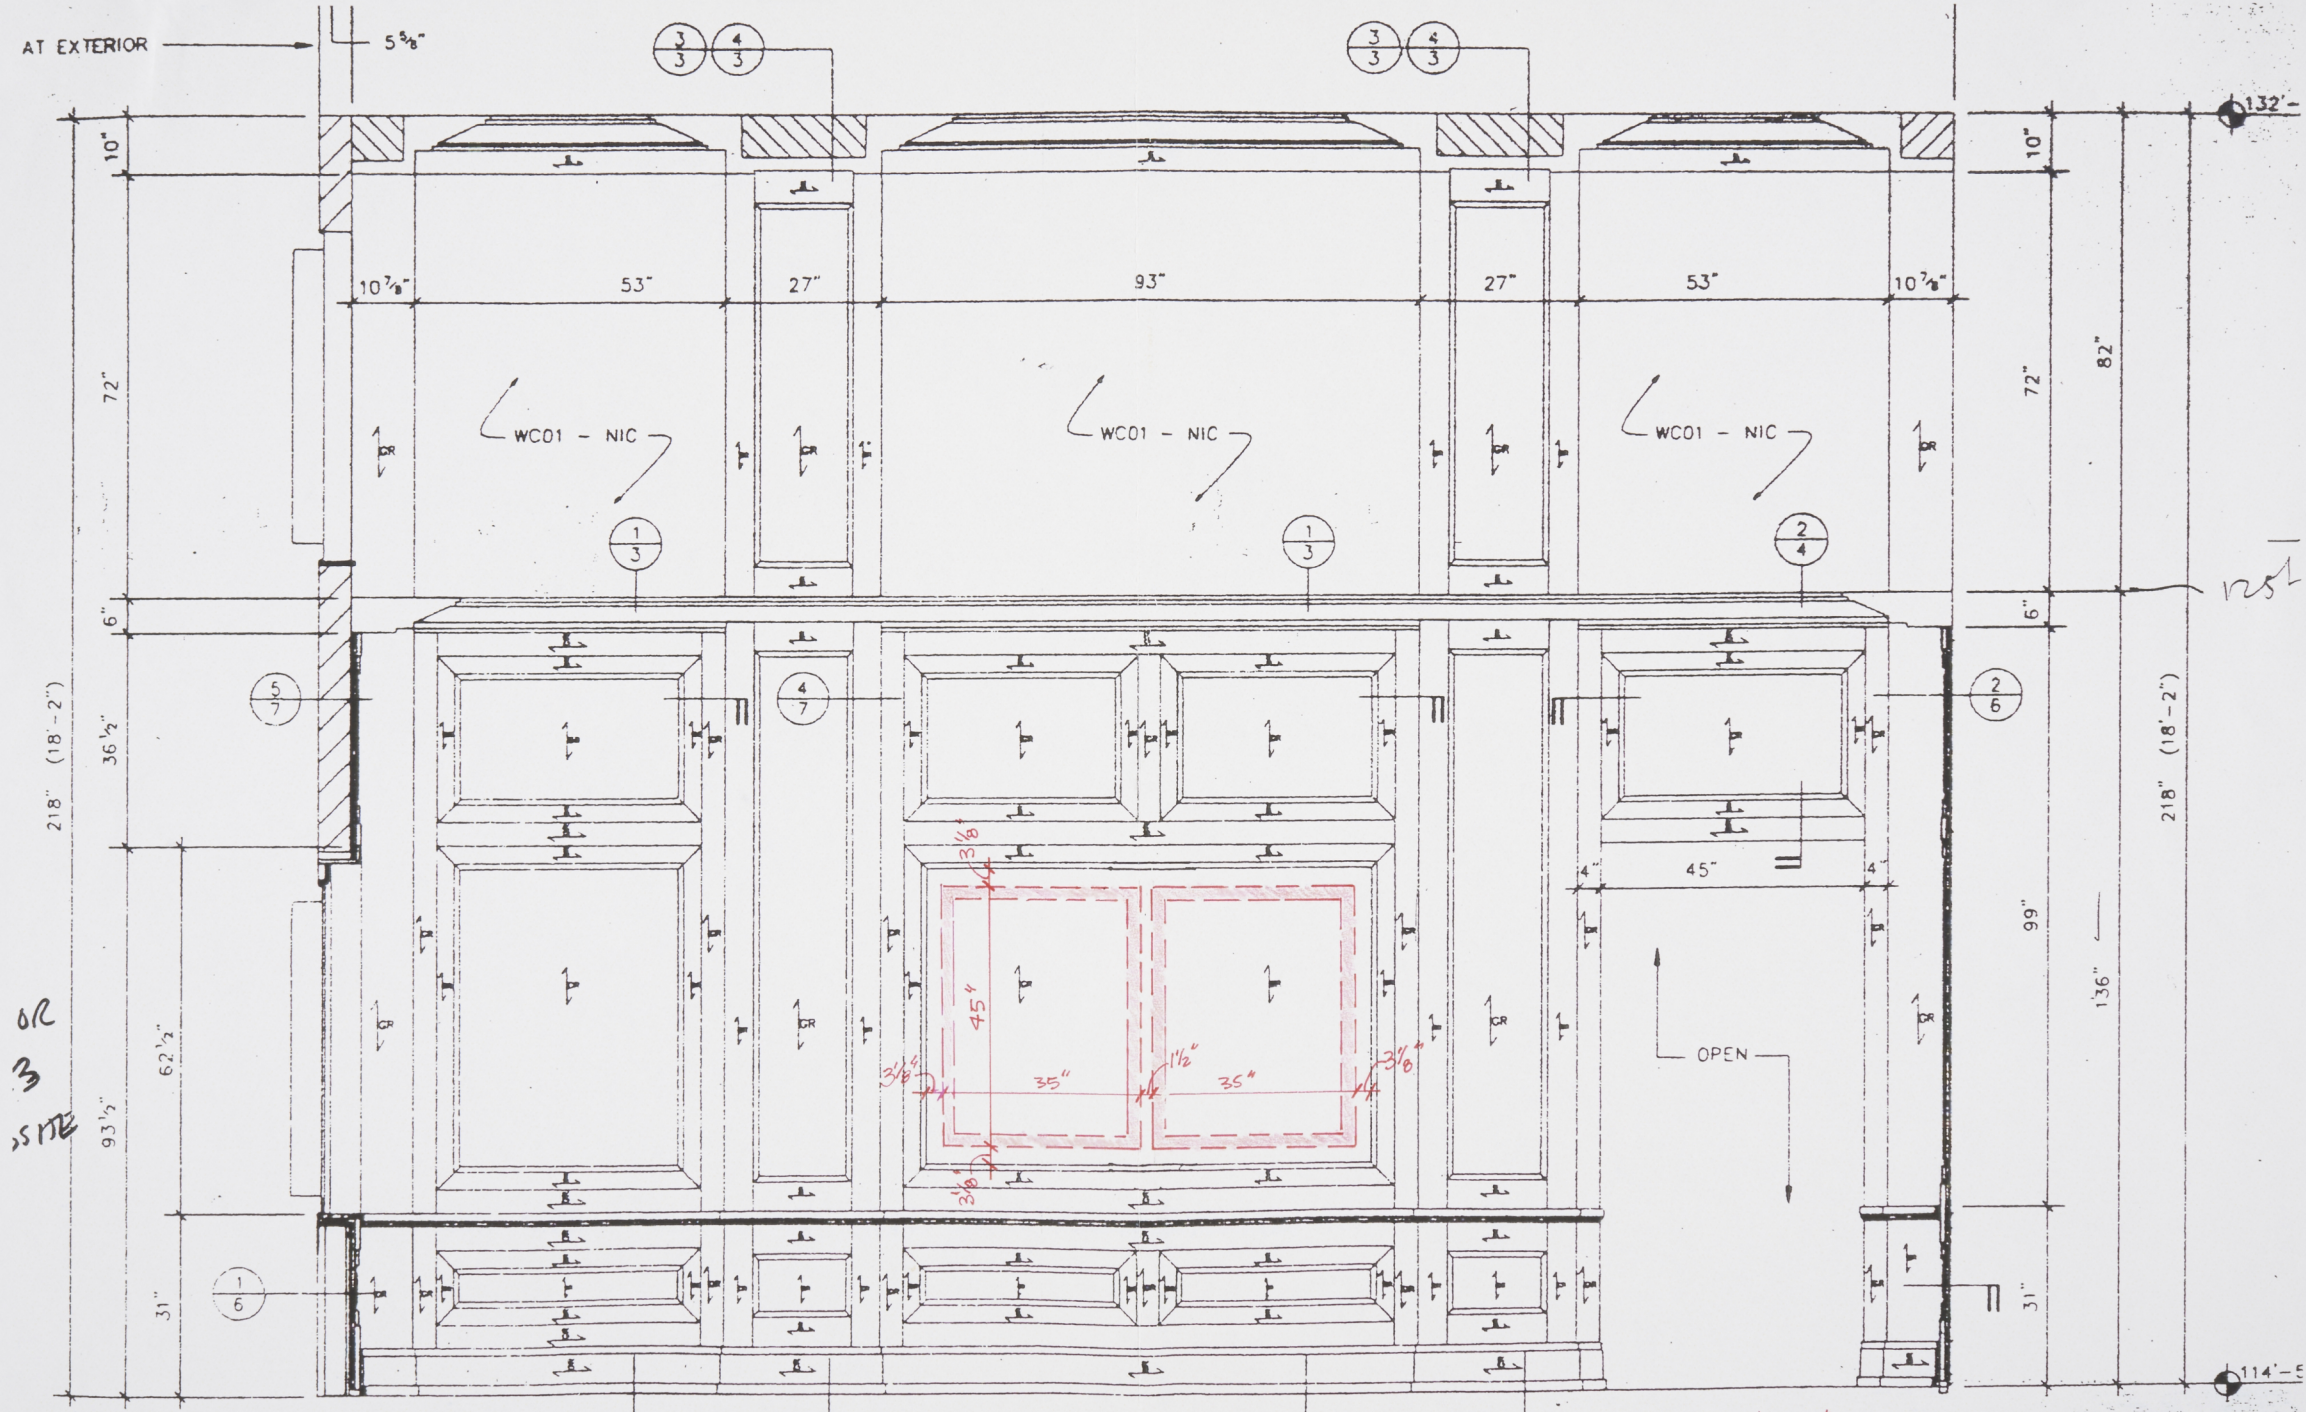

ELEVATION AT NORTH WALL

$\frac{1}{2}'' = 1'-0''$

9.897

OPTION A

30" W x 40" H PORTRAIT
W/ 2 1/2" FRAME

MIDDLE STILE DELETED